Master Bath
Master Bedroom
Closet
Nook
Mechanical Room
Possible Future Sitting Area
Parents Master Bedroom
Possible Future Media Room
Living Room
Kitchen
Pantry
Office
Bathroom
Closet
Storage
Bathroom
Closet
Dining Room
Utilityy
Mechanical Room
Garage
OPEN to below
Up

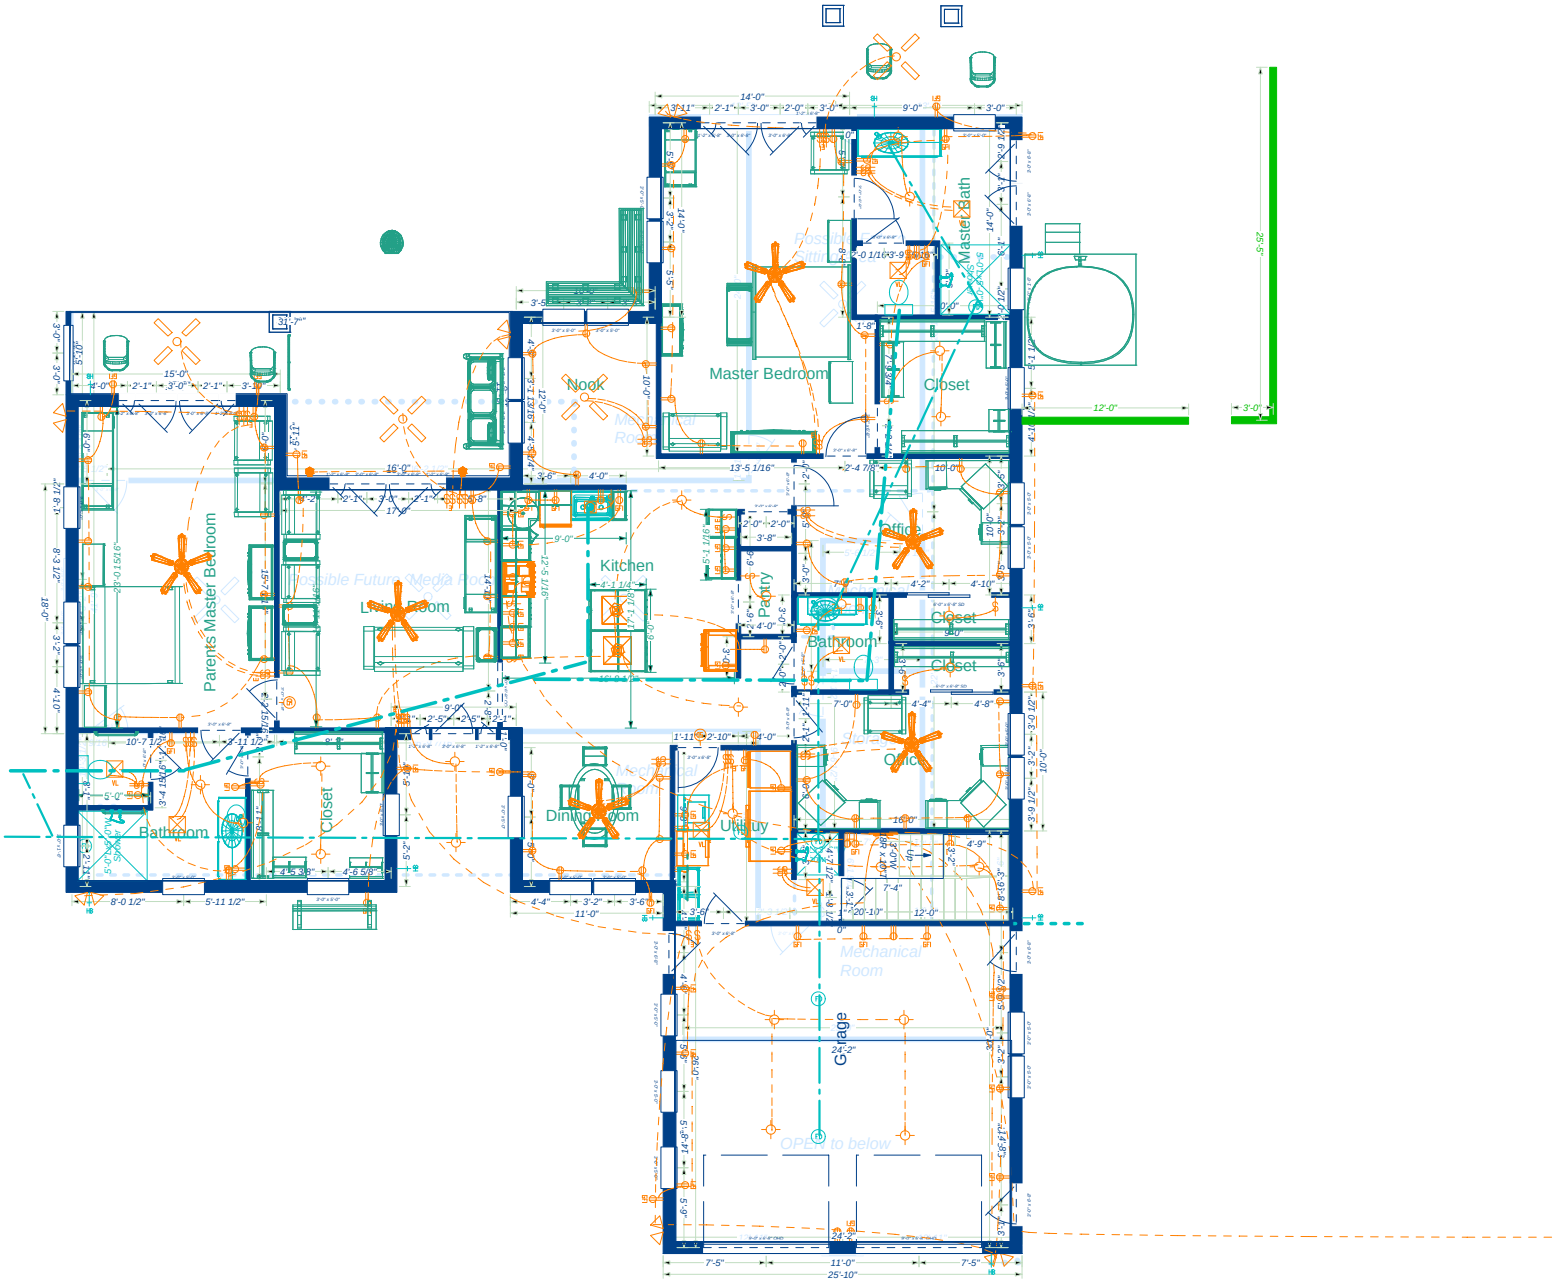
Master Bedroom
Master Bath
Closet
Nook
Parents Master Bedroom
Possible Future Media Room
Kitchen
Pantry
Office
Closet
Closet
Bathroom
Closet
Bathroom
Dining Room
Utility
Office
Mechanical Room
Garage
OPEN to below

Possible Future Sitting Area
Mechanical Room
Possible Future Media Room
Mechanical Room
Storage
Mechanical Room
Mechanical Room
Garage
OPEN to below
Up
14'-0"
9'-0"
3'-0"
10'-0"
15'-0"
16'-0"
17'-0"
13'-5 1/16"
2'-4 7/8"
10'-0"
7'-0"
4'-2"
4'-10"
9'-0"
7'-0"
4'-4"
4'-8"
16'-0"
8'-3"
10'-7 1/2"
8'-0 1/2"
5'-11 1/2"
4'-5 3/8"
4'-6 5/8"
11'-0"
20'-10"
12'-0"
24'-2"
7'-5"
11'-0"
7'-5"
25'-10"
25'-5"
12'-0"
3'-0"

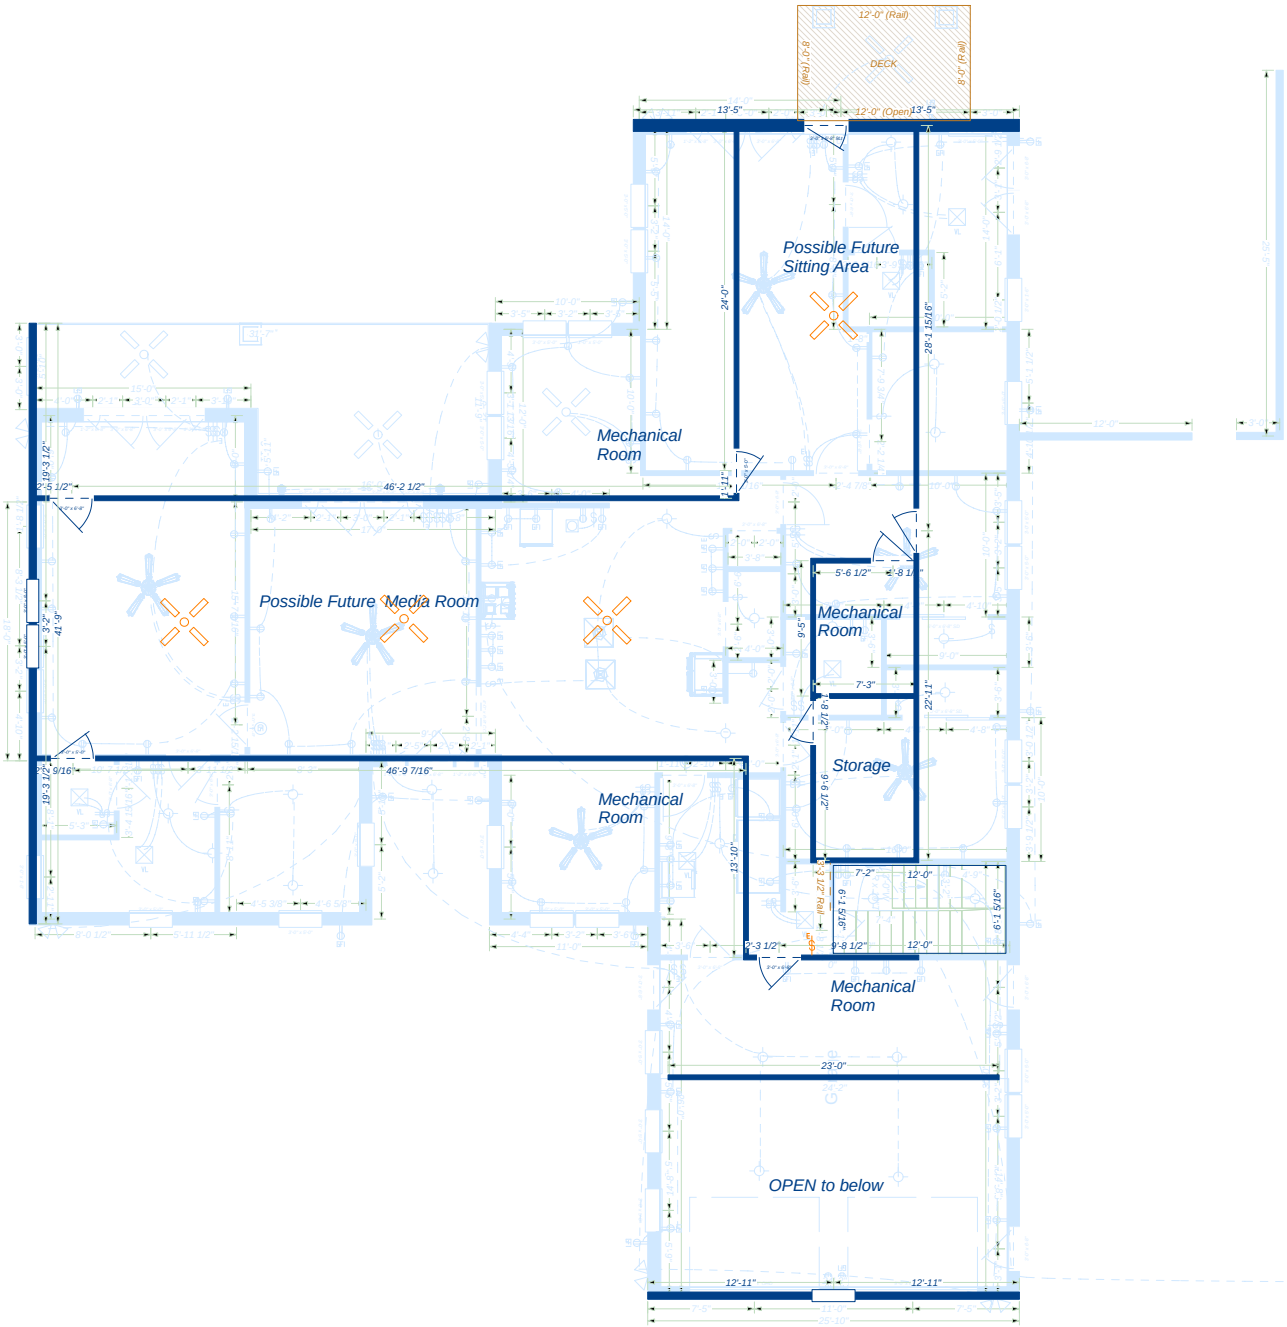
12'-0" (Rail)
DECK
8'-0" (Rail)
8'-0" (Rail)
12'-0" (Open)
13'-5"
13'-5"
Possible Future
Sitting Area
24'-0"
28'-1 15/16"
Mechanical
Room
46'-2 1/2"
Possible Future Media Room
41'-9"
3'-2"
19'-3 1/2"
5'-6 1/2"
9'-5"
Mechanical
Room
7'-3"
22'-11"
Storage
46'-9 7/16"
Mechanical
Room
13'-10"
7'-2"
12'-0"
6'-1 5/16"
9'-8 1/2"
12'-0"
Mechanical
Room
23'-0"
OPEN to below
12'-11"
12'-11"

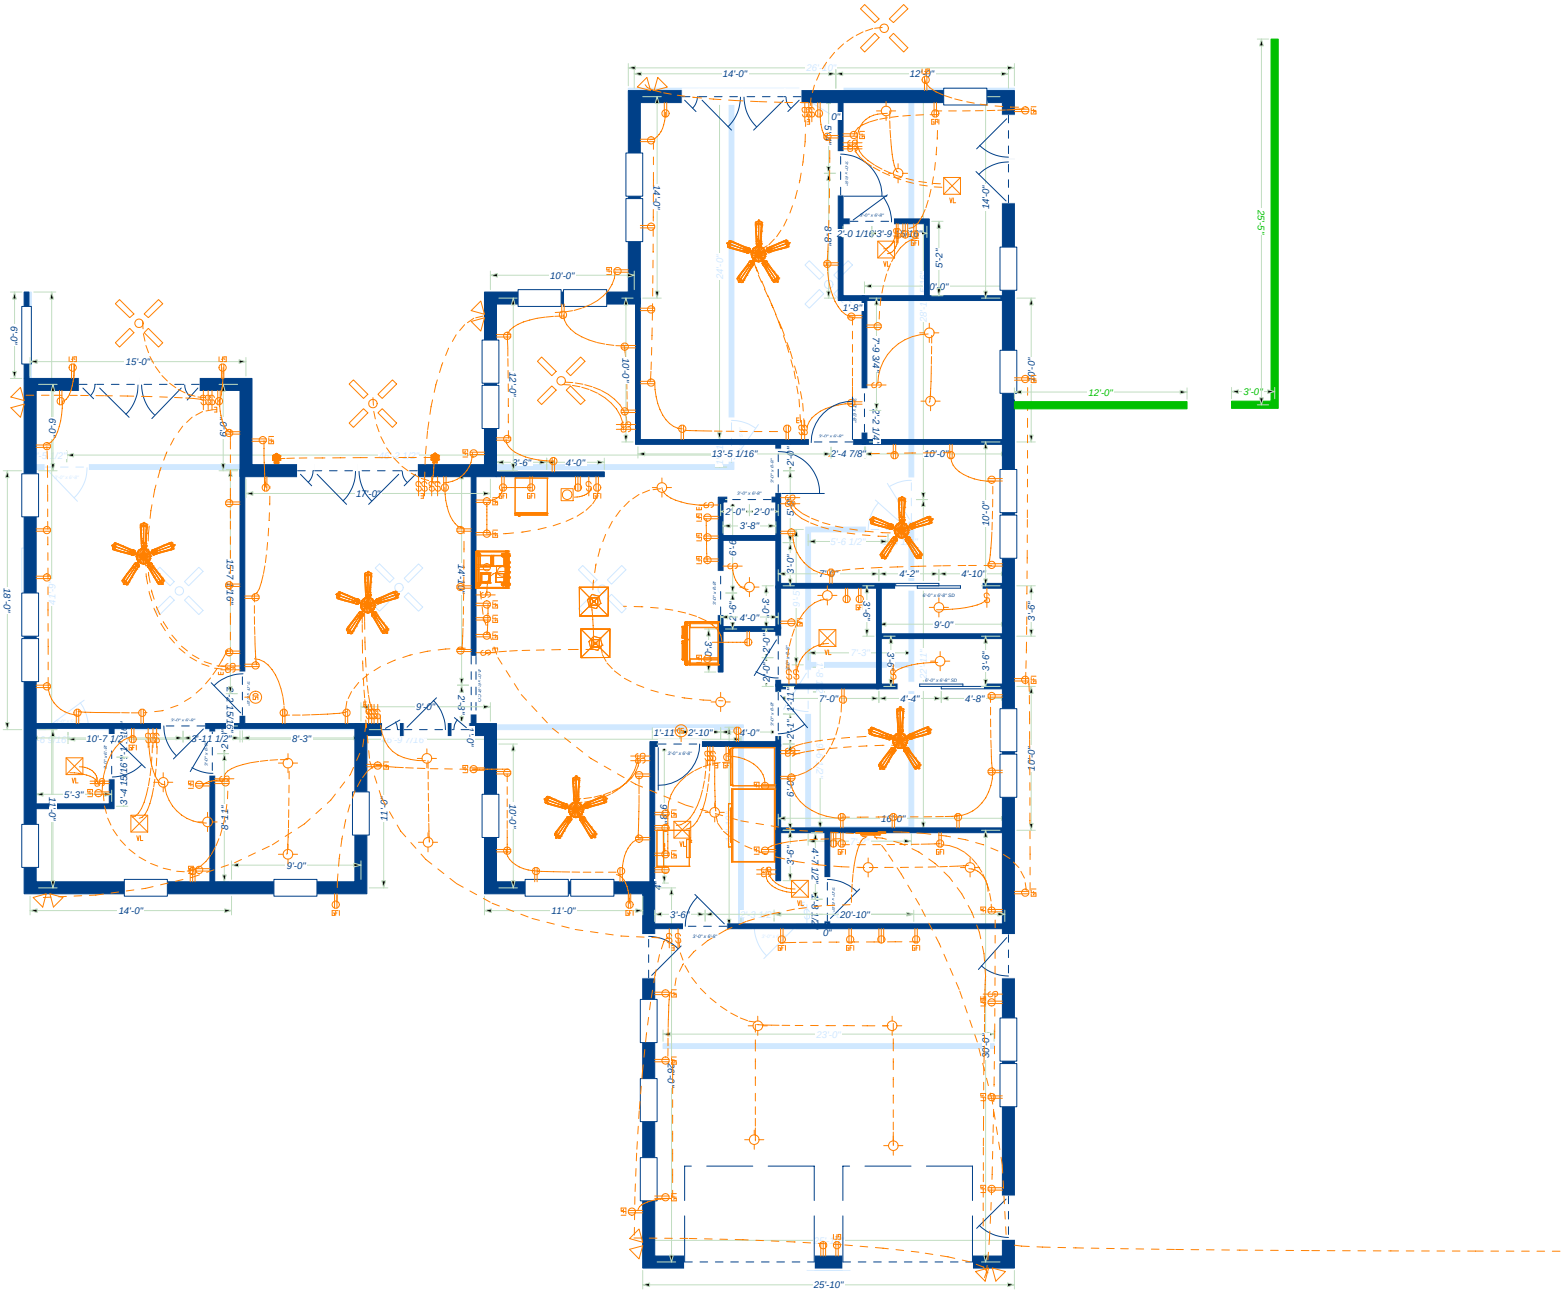
14'-0"
12'-0"
25'-5"
3'-0"
12'-0"
10'-0"
15'-0"
6'-0"
18'-0"
13'-5 1/16"
2'-4 7/8"
10'-0"
14'-0"
25'-10"
23'-0"
20'-10"
11'-0"
14'-0"
9'-0"
8'-3"
10'-7 1/2"
5'-3"
3'-4 13/16"
2'-11 1/2"
11'-9"
9'-0"
3'-6"
4'-0"
1'-11"
2'-10"
4'-0"
7'-0"
4'-4"
4'-8"
10'-0"
3'-6"
4'-2"
4'-10"
9'-0"
3'-6"
3'-6"
2'-0"
2'-0"
3'-8"
4'-0"
3'-0"
3'-0"
2'-0"
2'-0"
2'-0 1/16"
3'-9 3/16"
5'-2"
2'-0"
1'-8"
7'-9 3/4"
2'-2 1/4"
14'-0"
10'-0"
12'-0"
3'-6"
4'-0"
17'-0"
9'-0"
2'-3"
10'-0"
10'-0"
10'-0"
3'-6"
3'-6"
10'-0"
10'-0"
10'-0"
3'-6"
4'-7 1/2"
4'-3 1/2"
0"
0"
0

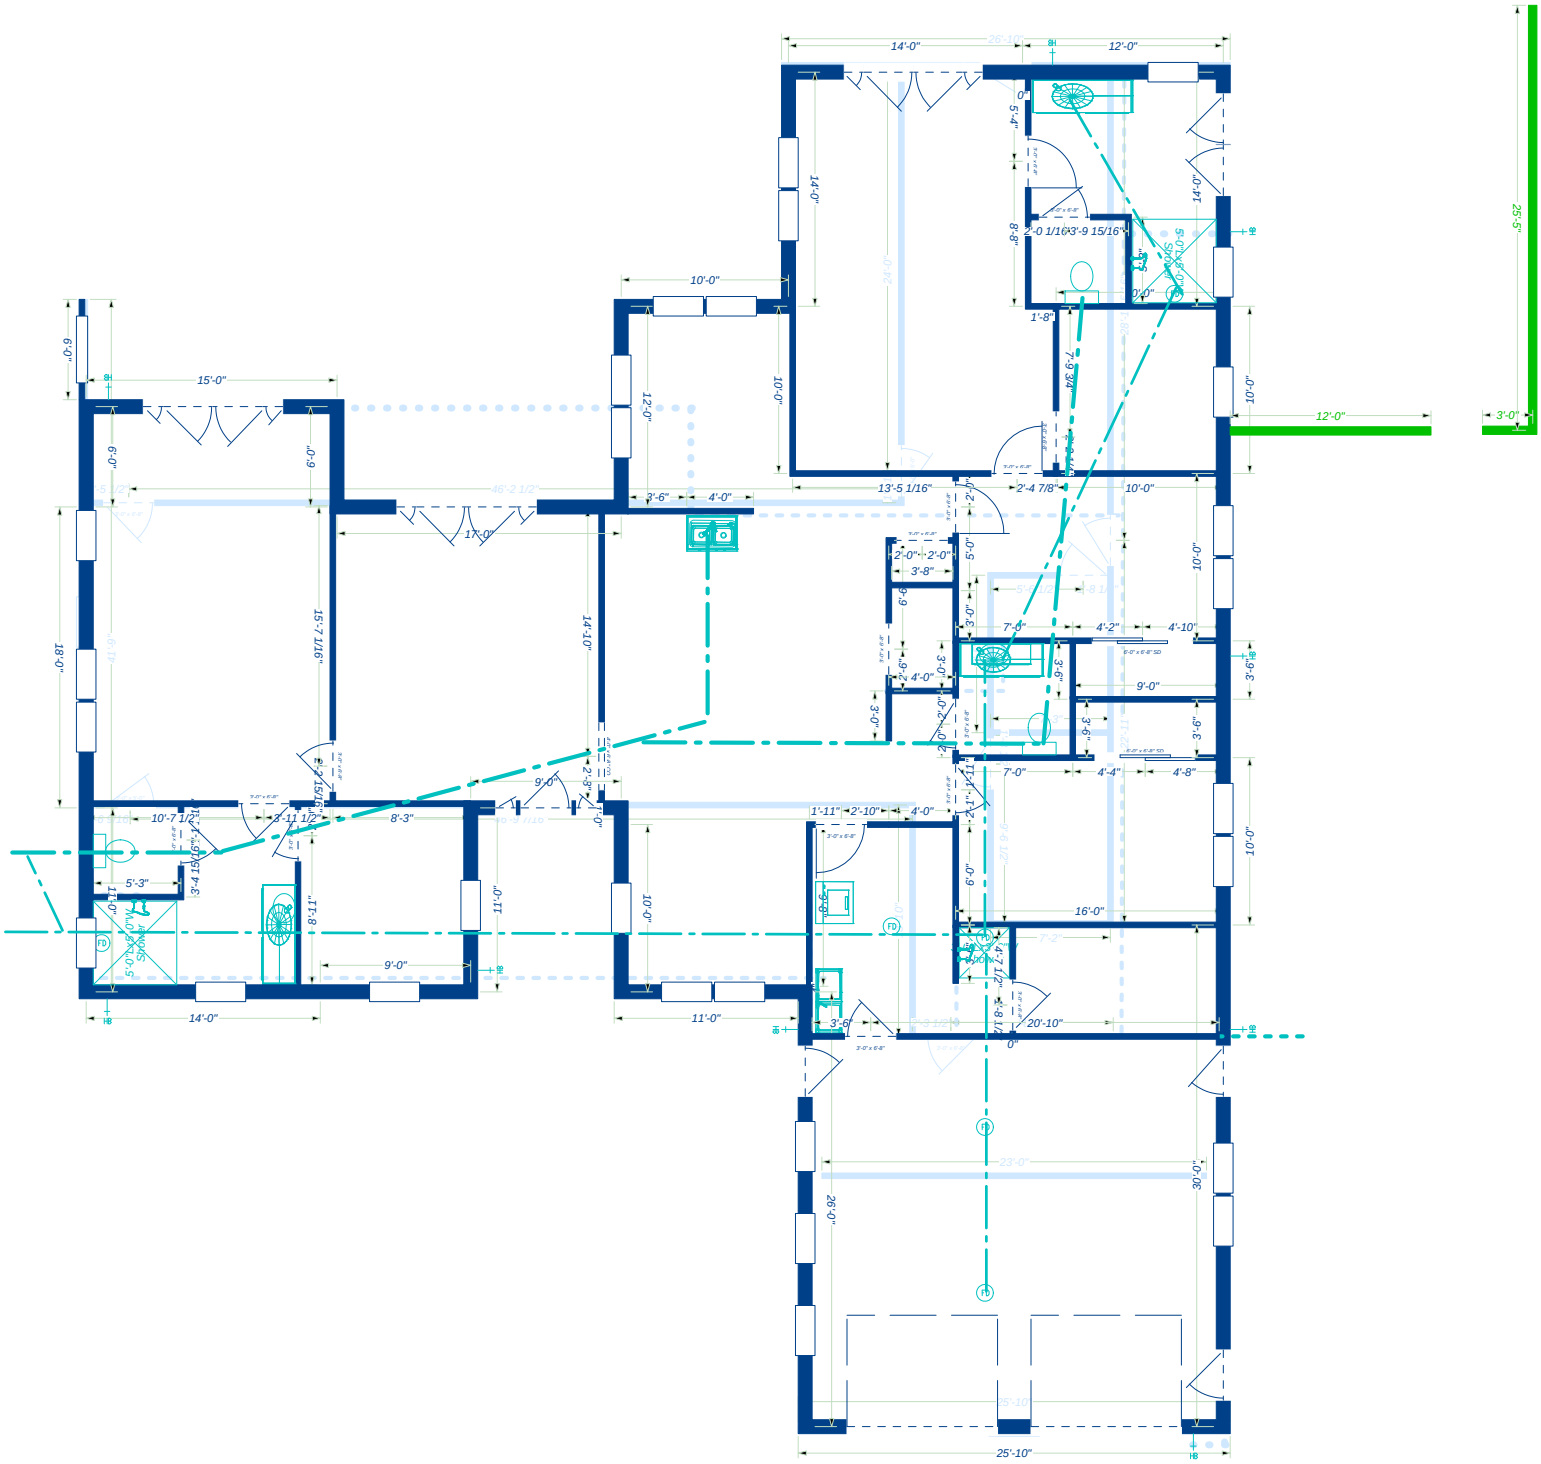
14'-0"
12'-0"
25'-5"
3'-0"
12'-0"
15'-0"
10'-0"
6'-0"
18'-0"
17'-0"
46'-2 1/2"
13'-5 1/16"
2'-4 7/8"
7'-9 3/4"
15'-7 1/16"
10'-7 1/2"
3'-11 1/2"
8'-3"
9'-0"
5'-3"
14'-0"
11'-0"
1'-11"
2'-10"
4'-0"
16'-0"
20'-10"
23'-0"
30'-0"
26'-0"
25'-10"

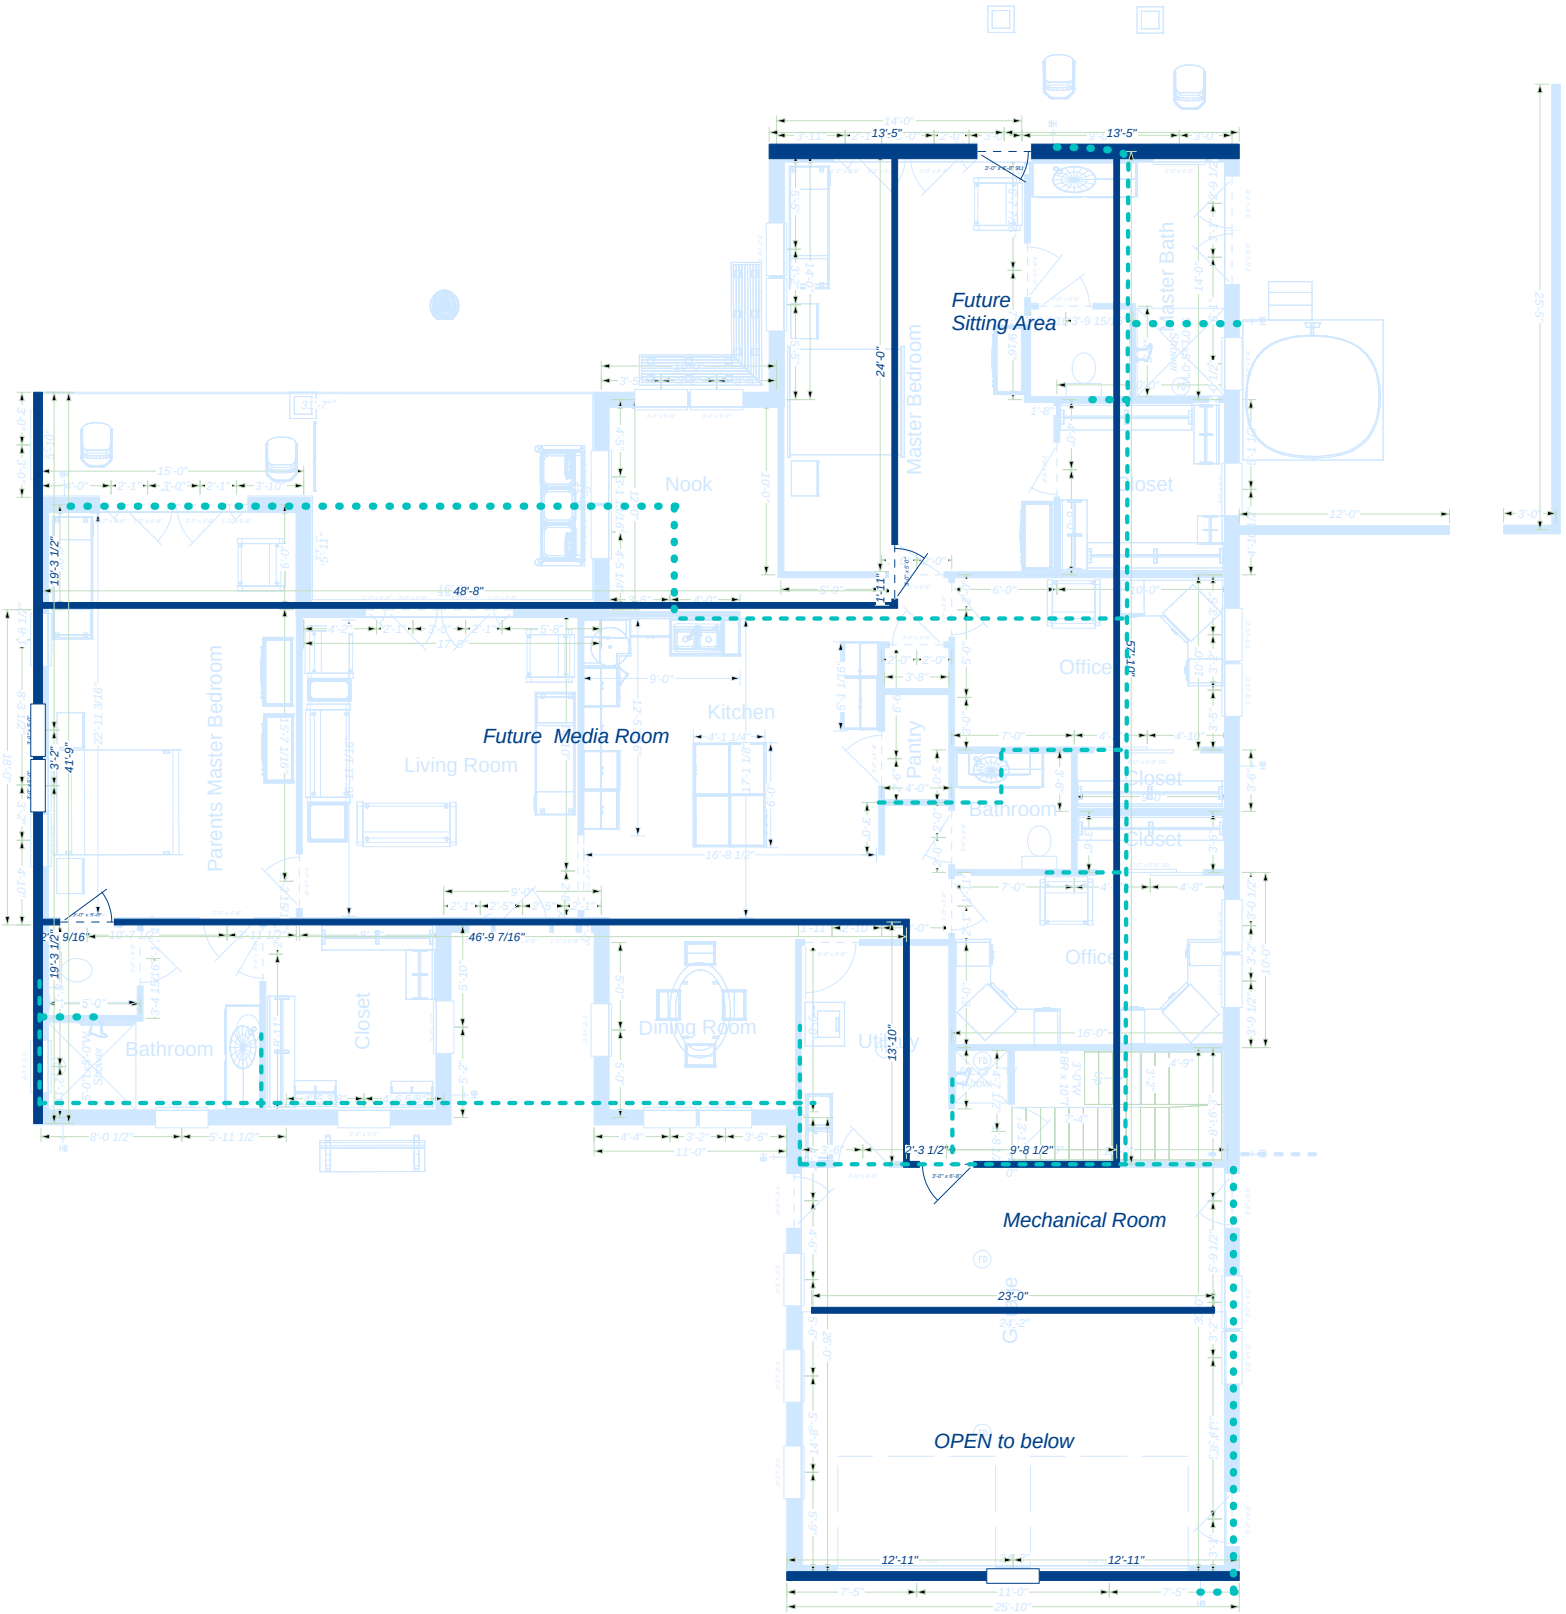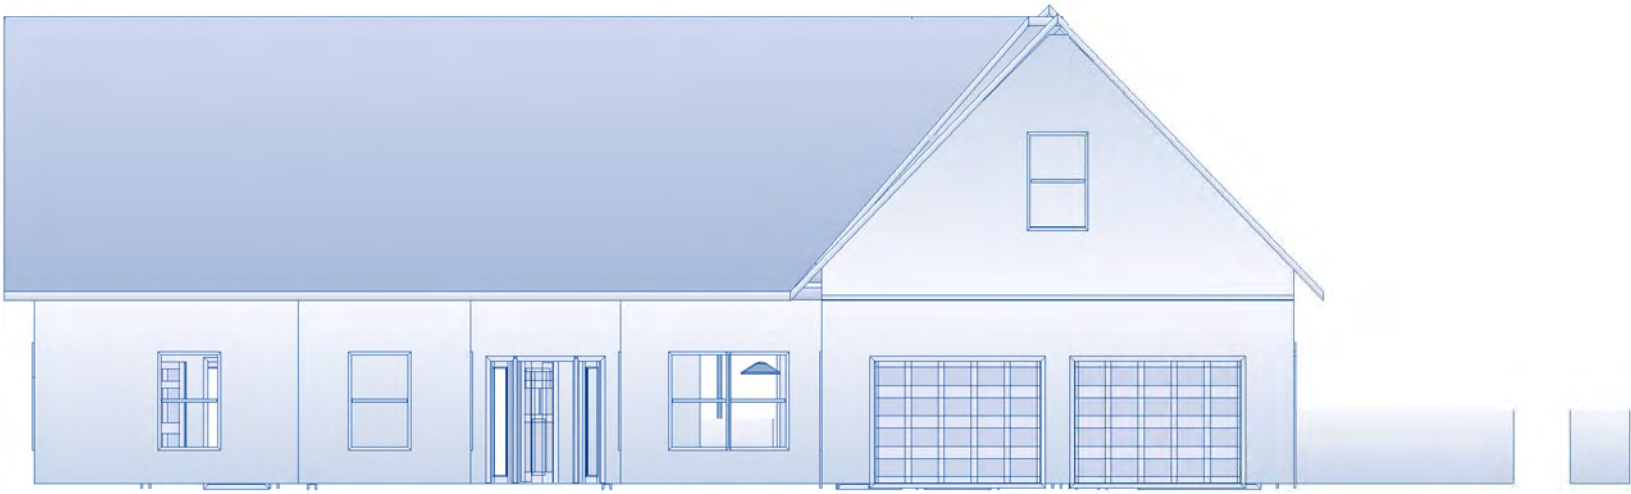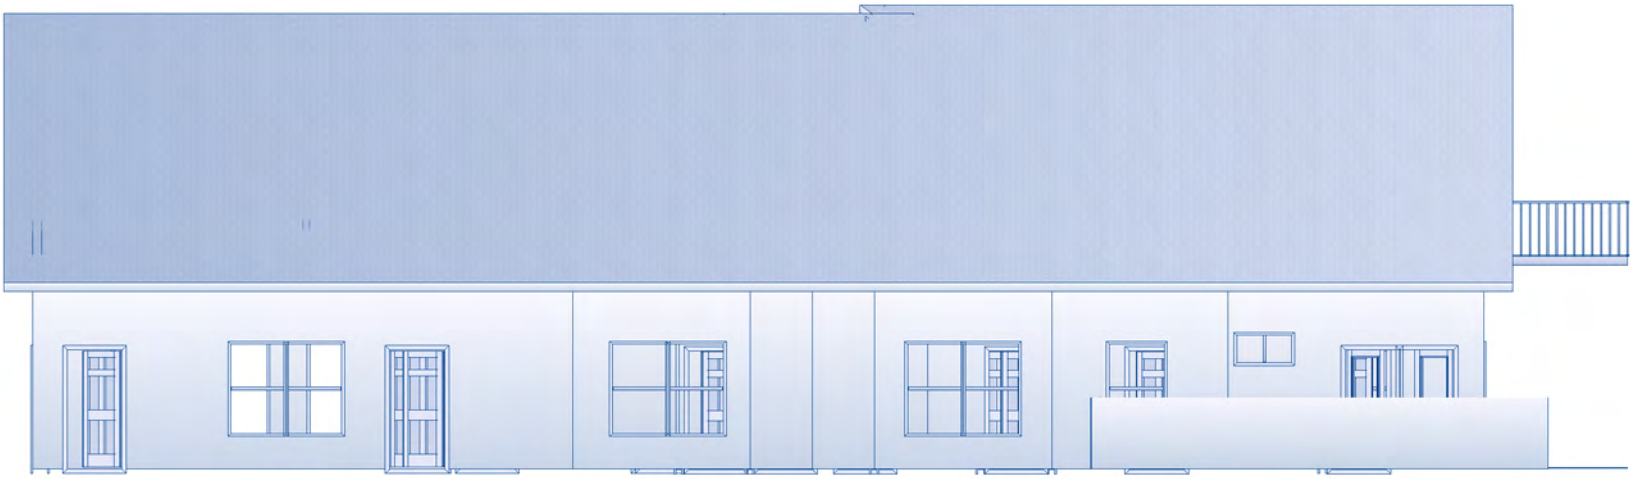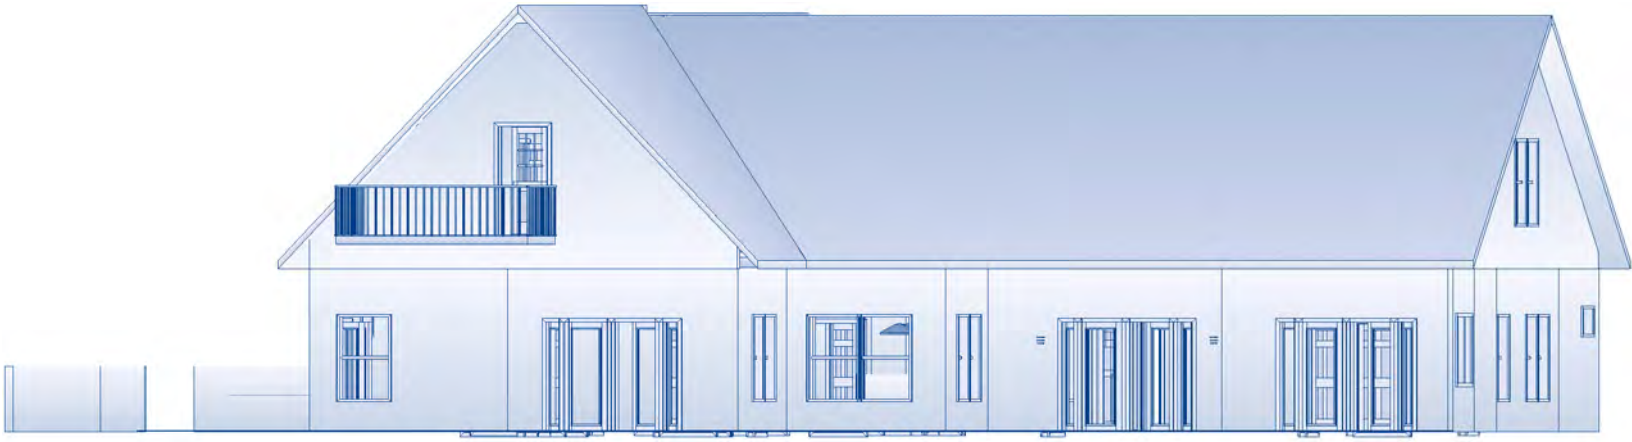
Future
Sitting Area
Master Bedroom
Master Bath
Closet
Nook
Parents Master Bedroom
Living Room
Kitchen
Future Media Room
Pantry
Office
Bathroom
Closet
Closet
Office
Bathroom
Closet
Dining Room
Utility
Mechanical Room
OPEN to below
13'-5"
13'-5"
24'-0"
48'-8"
19'-3 1/2"
3'-2"
41'-9"
46'-9 7/16"
13'-10"
2'-3 1/2"
9'-8 1/2"
23'-0"
12'-11"
12'-11"
25'-10"